PORTABLE SCISSOR TABLE, PST-4890-1-58

Deck tolerances +/- 1/2"
Table height tolerances +/- 1/2"
Deck Flatness ± 1/4"

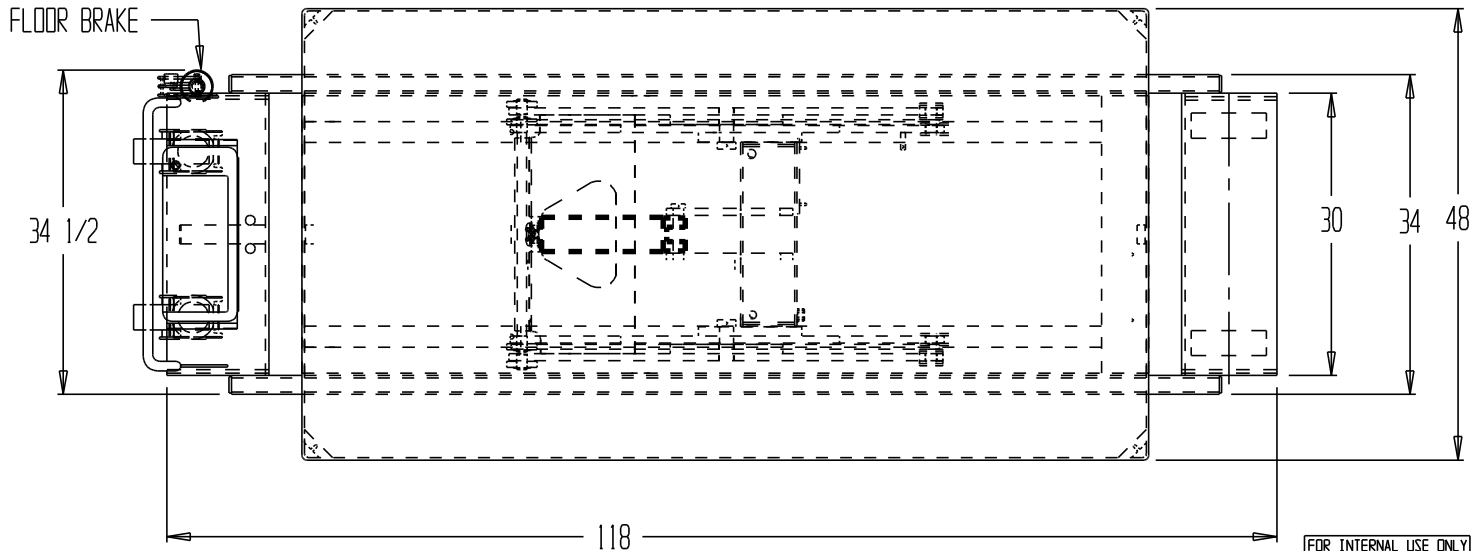

STANDARD 12 V DC HYDRAULIC POWER
RAISE & LOWER BUTTONS
IN TOP OF POWER UNIT

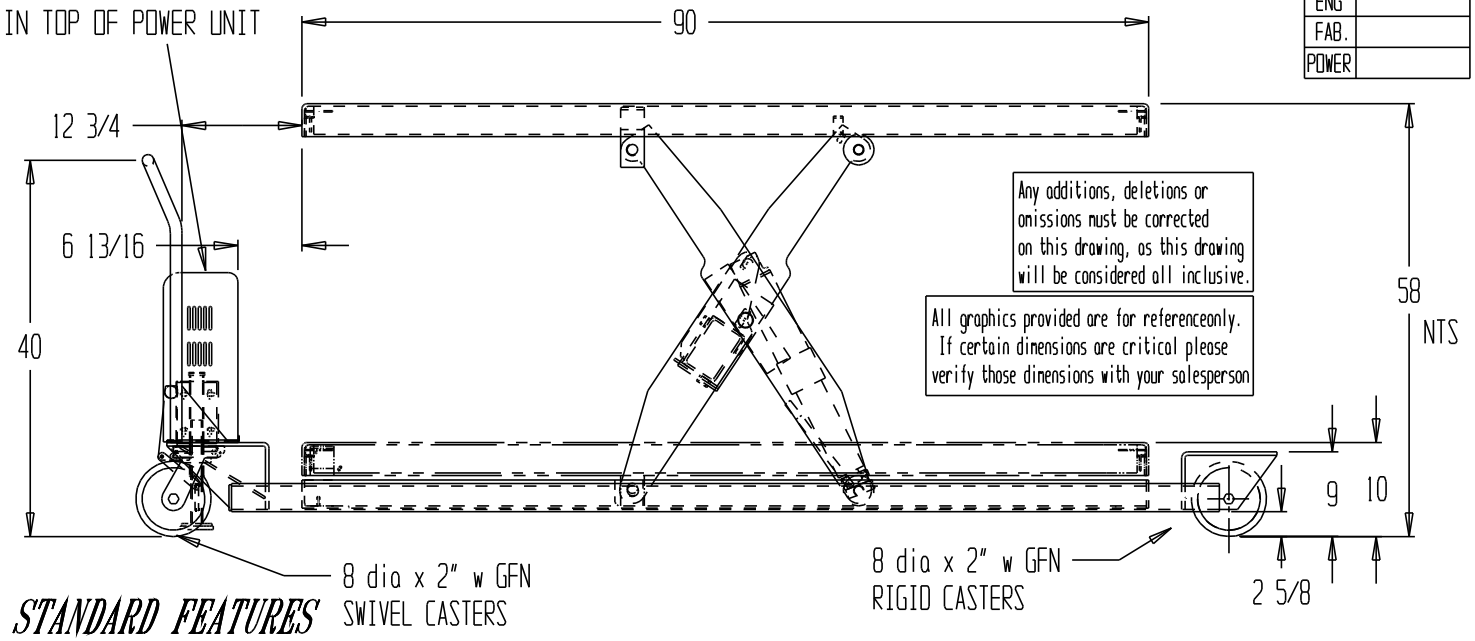

FOR INTERNAL USE ONLY PROJECT SIGN OFF	
SALES	
ENG	
FAB.	
POWER	

Any additions, deletions or omissions must be corrected on this drawing, as this drawing will be considered all inclusive.

All graphics provided are for referenceonly. If certain dimensions are critical please verify those dimensions with your salesperson

STANDARD FEATURES

MODEL NUMBER: PST-4890-1-58
CAPACITY: 1,000 LBS.
PLATFORM WIDTH: 48"
PLATFORM LENGTH: 90"
PLATFORM LOWERED HEIGHT: 10"
PLATFORM RAISED HEIGHT: 58"
OVERALL WIDTH: 48"
OVERALL FRAME LENGTH: APPROX 118"
GROUND CLEARANCE: 2 5/8"
CASTERS: TWO 8 dia x 2" w GFN SWIVEL
TWO 8 dia x 2" w GFN RIGID

PLEASE CIRCLE SPECIFICATIONS:

POWER	~~AC~~	DC (12V)	~~AIR/OIL~~	
MOTOR VOLTAGE	~~115~~	~~200~~	~~230~~	~~460~~
DEDICATED CIRCUIT REQUIRED				
MOTOR PHASE	~~SINGLE~~	~~THREE~~		
CONTROL	HAND	~~*FOOT~~		
BATTERY CHRG.	~~REMOTE~~	ON-BOARD		
*CHRG. INDICATOR	YES	NO		

APPROVAL

I, THE UNDERSIGNED, AGREE THAT THE PRODUCT AS REPRESENTED SATISFIES DESIGN & DIMENSION REQUIREMENTS. I ALSO ACKNOWLEDGE MY DUTY TO CONFIRM PRODUCT & INSTALLATION COMPLIANCE WITH ALL APPLICABLE FEDERAL, STATE AND LOCAL REGULATIONS & STANDARDS.

ANY MODIFIED UNITS ARE NON-RETURNABLE

[ ] As drawn [ ] As marked

Signed:_____ Date: _____

Printed Name:_____

LEAD TIME WILL START UPON RECEIPT OF SIGNED APPROVAL DRAWING

SPECIAL FEATURES

NONE

DISTRIBUTOR'S NAME: VESTIL MFG		P.O.#: _
		W.O.#: _
DRAWN BY: RKG	DATE: 4/16/16	SALES: _
REFERENCE: _	SCALE: 1:20	DRWG./FILE NAME: PST-4890-1-58
QUOTED LEADTIME: _	QUOTE #: _	